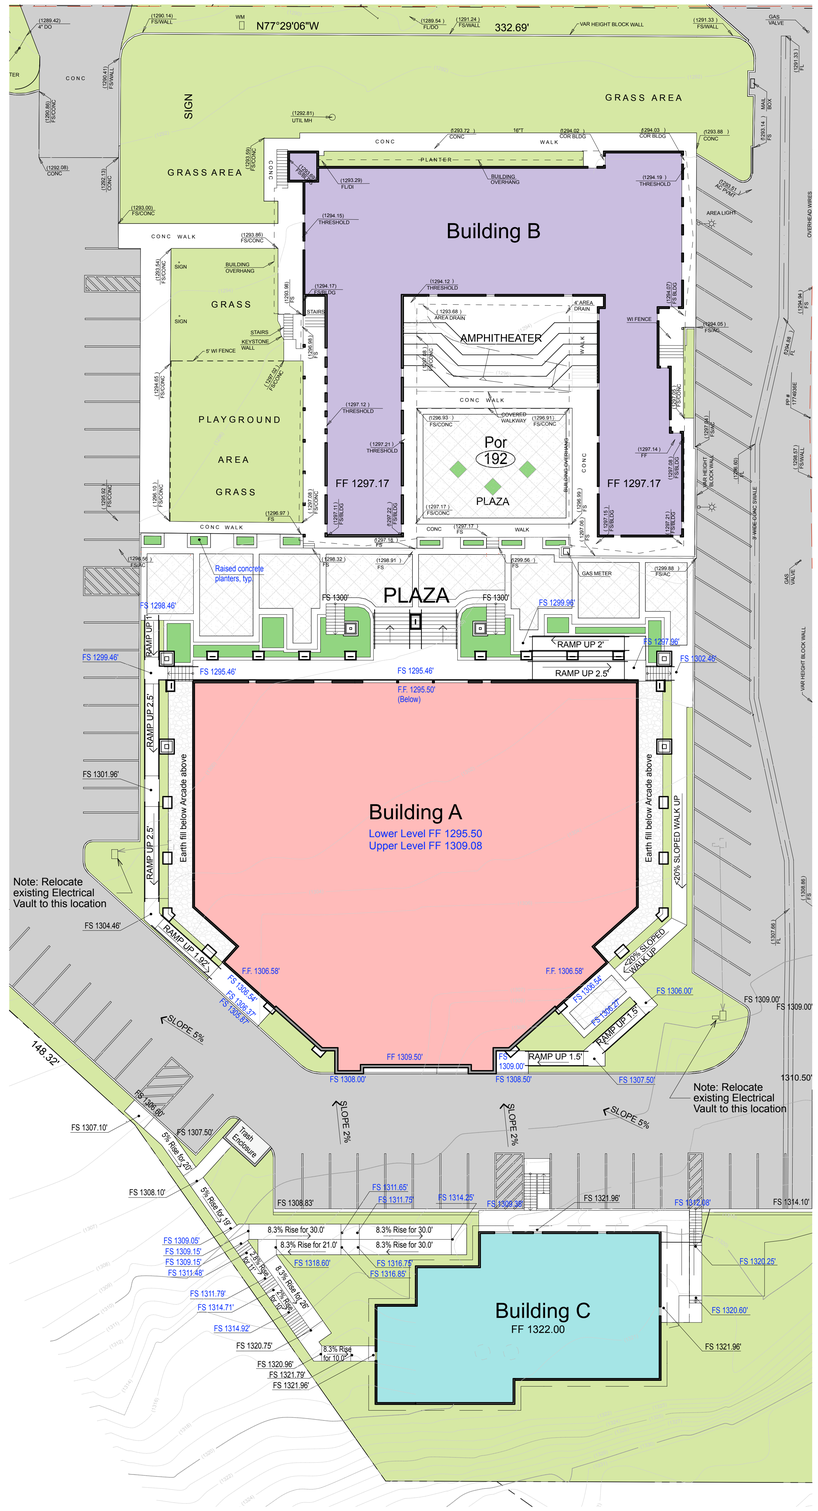


# Plaza and Flatwork

SCALE: 1" = 20'

TIMELESS ARCHITECTURE • INC

9891 IRVINE CENTER DRIVE · SUITE 140
IRVINE · CALIFORNIA · 92618
TEL:949·831·8110 FAX:949·951·2820
EMAIL: MAIN@TMLSARC.COM

REVISIONS

| DELTA | DATE | DESCRIPTION |
|---|---|---|
| | | |

CONSULTANT

STAMPS

COPYRIGHT

USE, REPRODUCTION, PUBLICATION, OR REUSE BY ANY METHOD, IN WHOLE OR PART, WITHOUT THE EXPRESS CONSENT OF TIMELESS ARCHITECTURE INC. IS PROHIBITED. TITLE TO THE PLANS AND SPECIFICATIONS REMAIN WITH TIMELESS ARCHITECTURE INC. WITHOUT PREJUDICE. VISUAL CONTACT WITH THESE PLANS AND SPECIFICATIONS SHALL CONSTITUTE PRIMA FACIE EVIDENCE OF THE ACCEPTANCE OF THESE RESTRICTIONS. THIS DRAWING SHALL NOT BE USED FOR CONSTRUCTION UNTIL SIGNED BY THE ARCHITECT.

PROJECT

**Placerita Baptist Church**

SITE ADDRESS:
22004 W. Placerita Cyn. Rd.
Newhall, CA 91321

PH 661.259.2913

SHEET DATA

| | |
|---|---|
| PROJECT # | 07010 |
| APN: | 2833-004-074 & 085 |
| PDF DATE: | 10/28/08-2:50 PM |
| DRAWN BY: | |
| LAST SAVED BY: | Alan Rinderer |
| CAD FILENAME | 07010 SITE PLAN.pln |

**Plaza and Flatwork**

**A011**

TA Net Vol:TA PDF Server:07010 Placerita Bapt Church:PBC Site Survey:07010 SITE PLAN.pln